

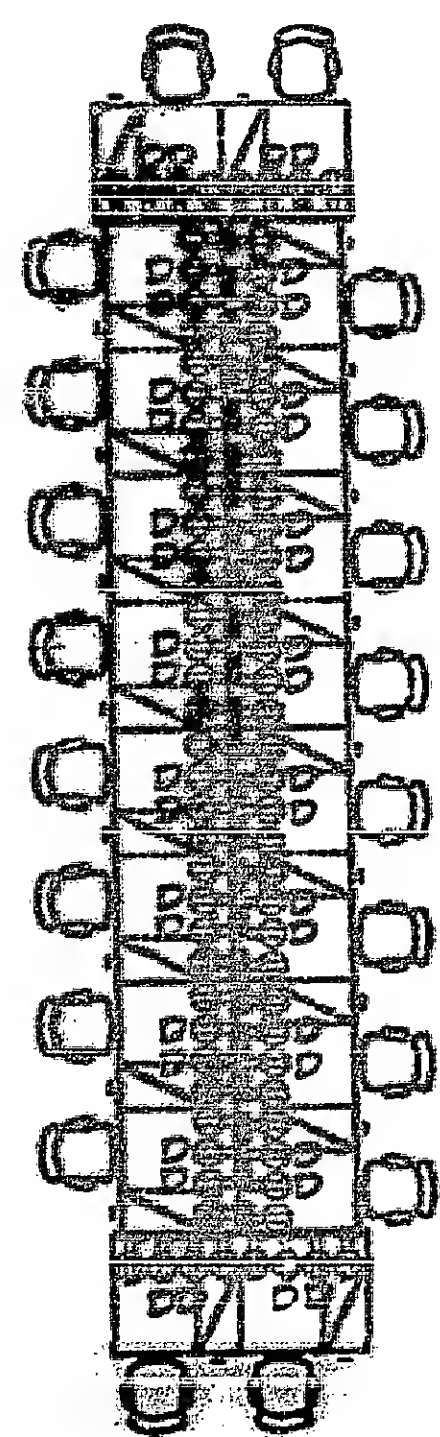


WEST STREET

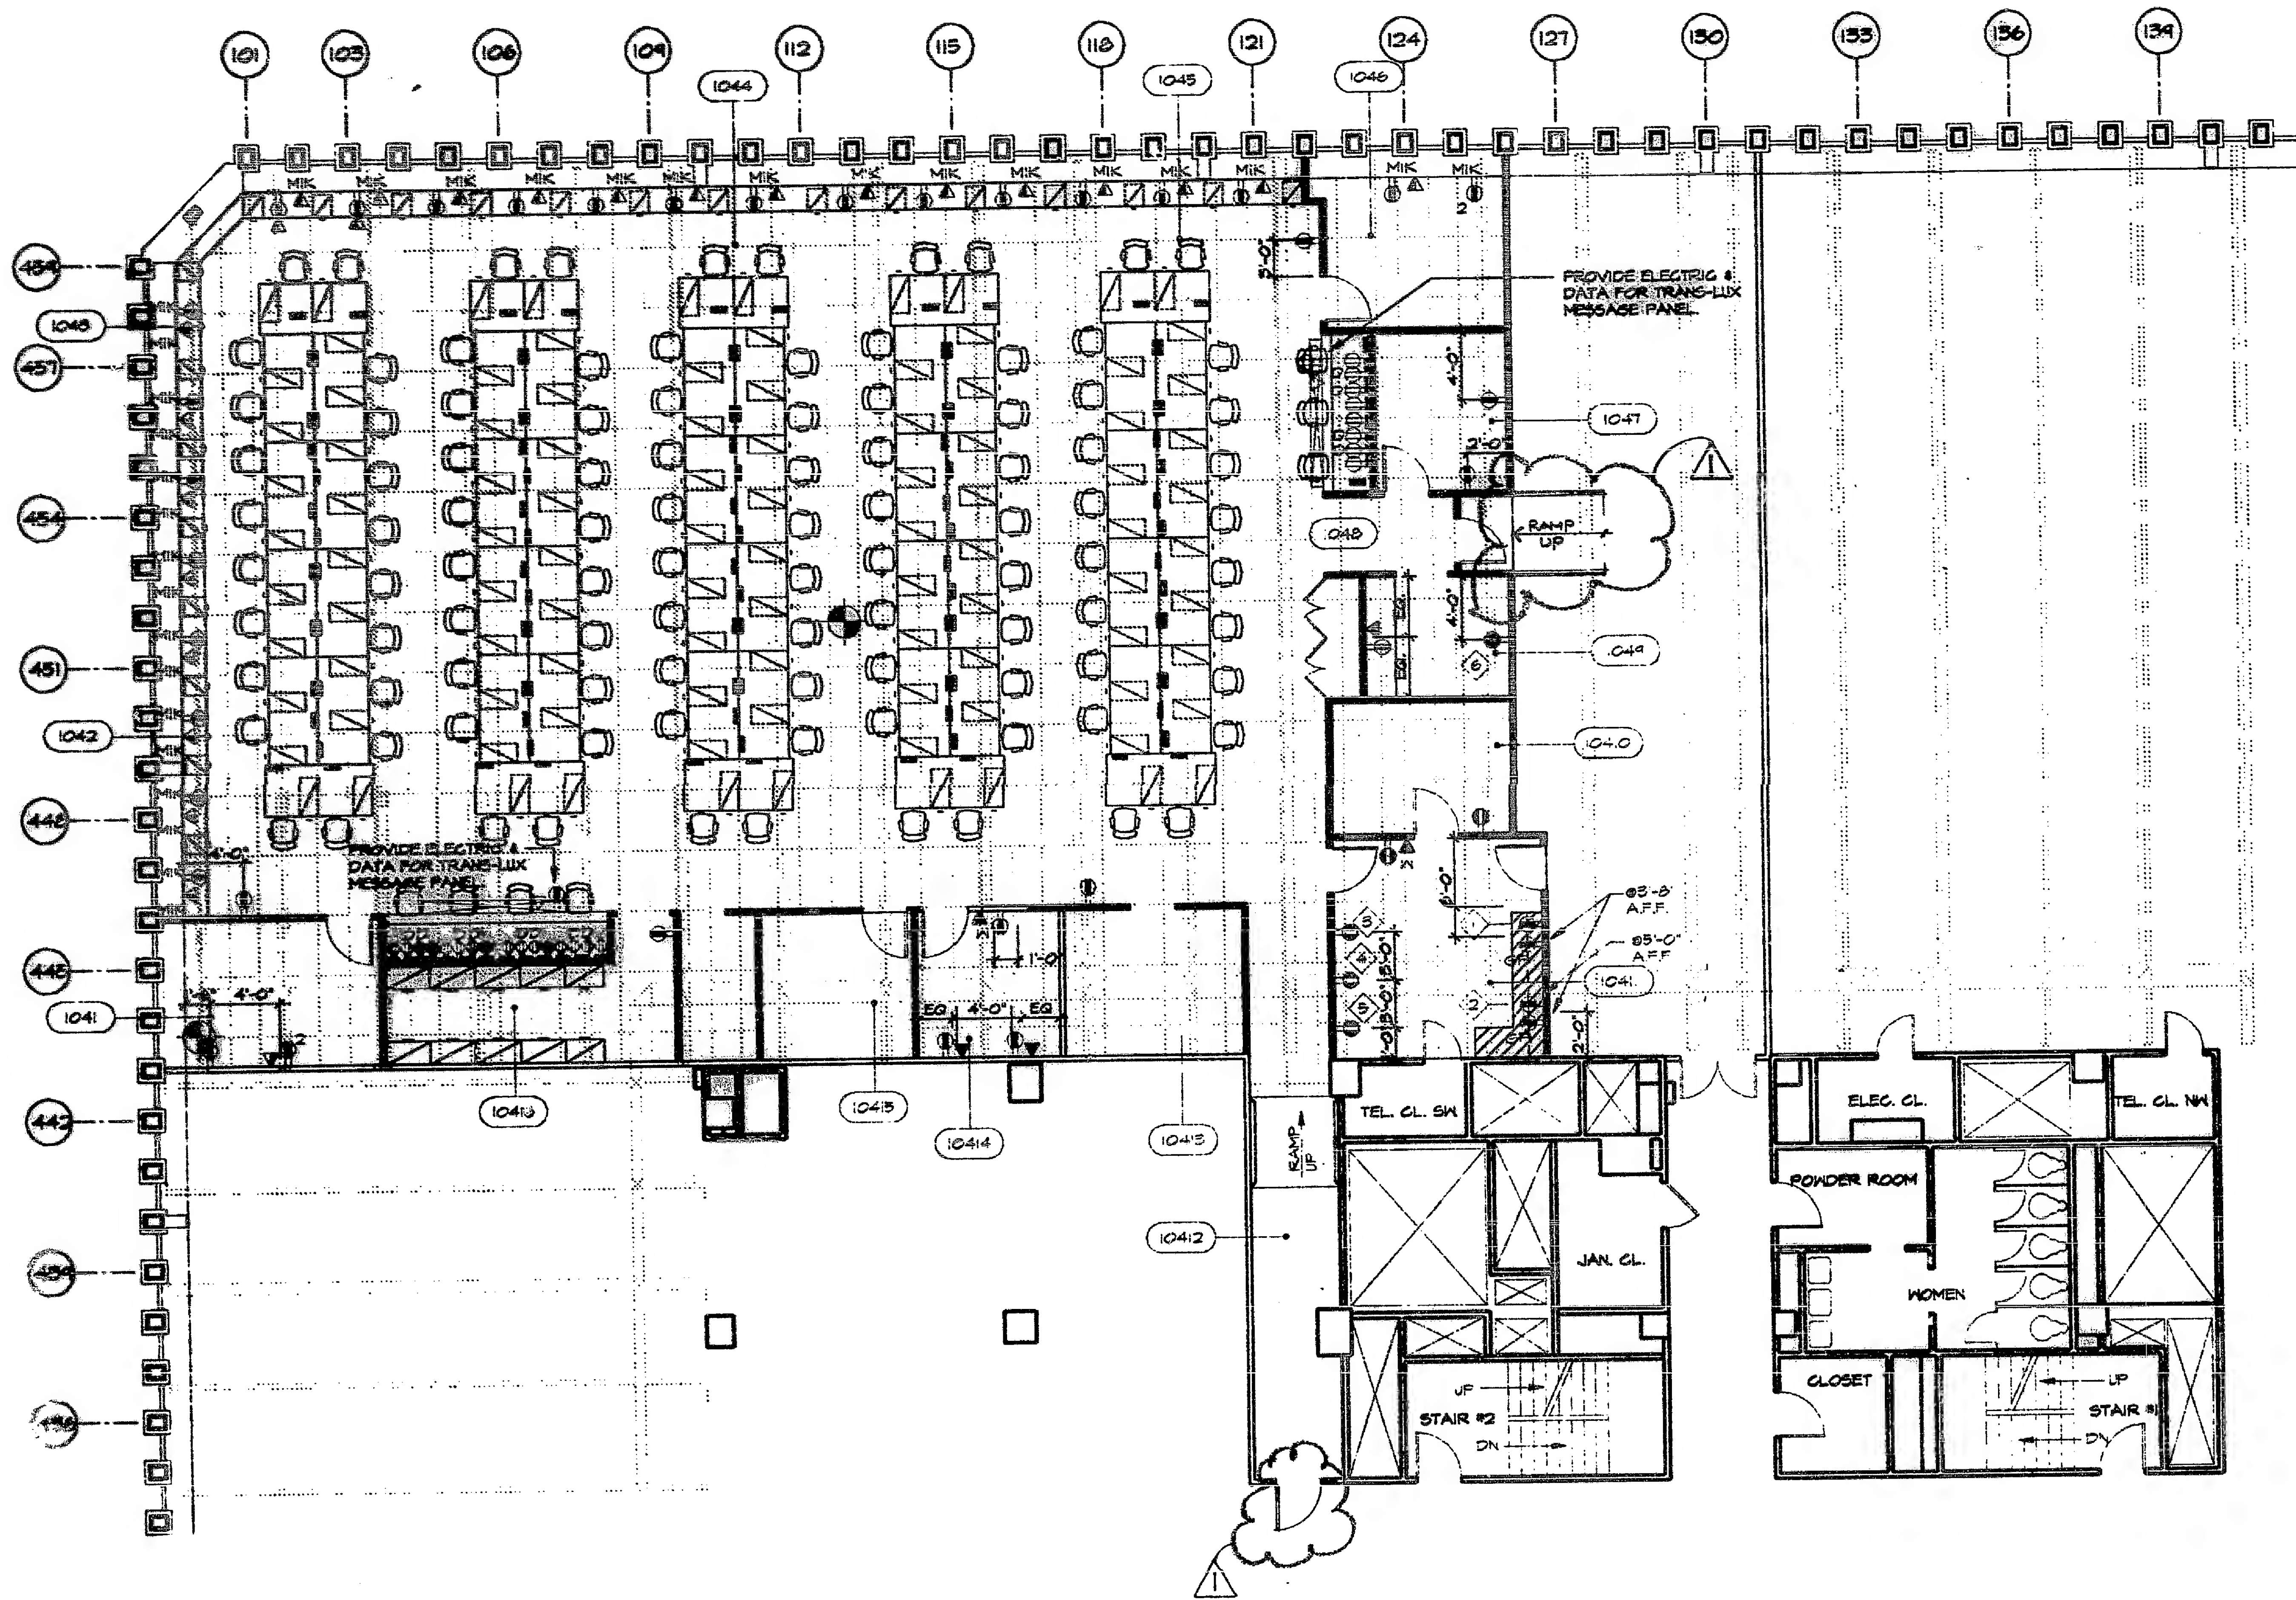

TYPICAL OUTLET LOCATION @ TRADING DESK

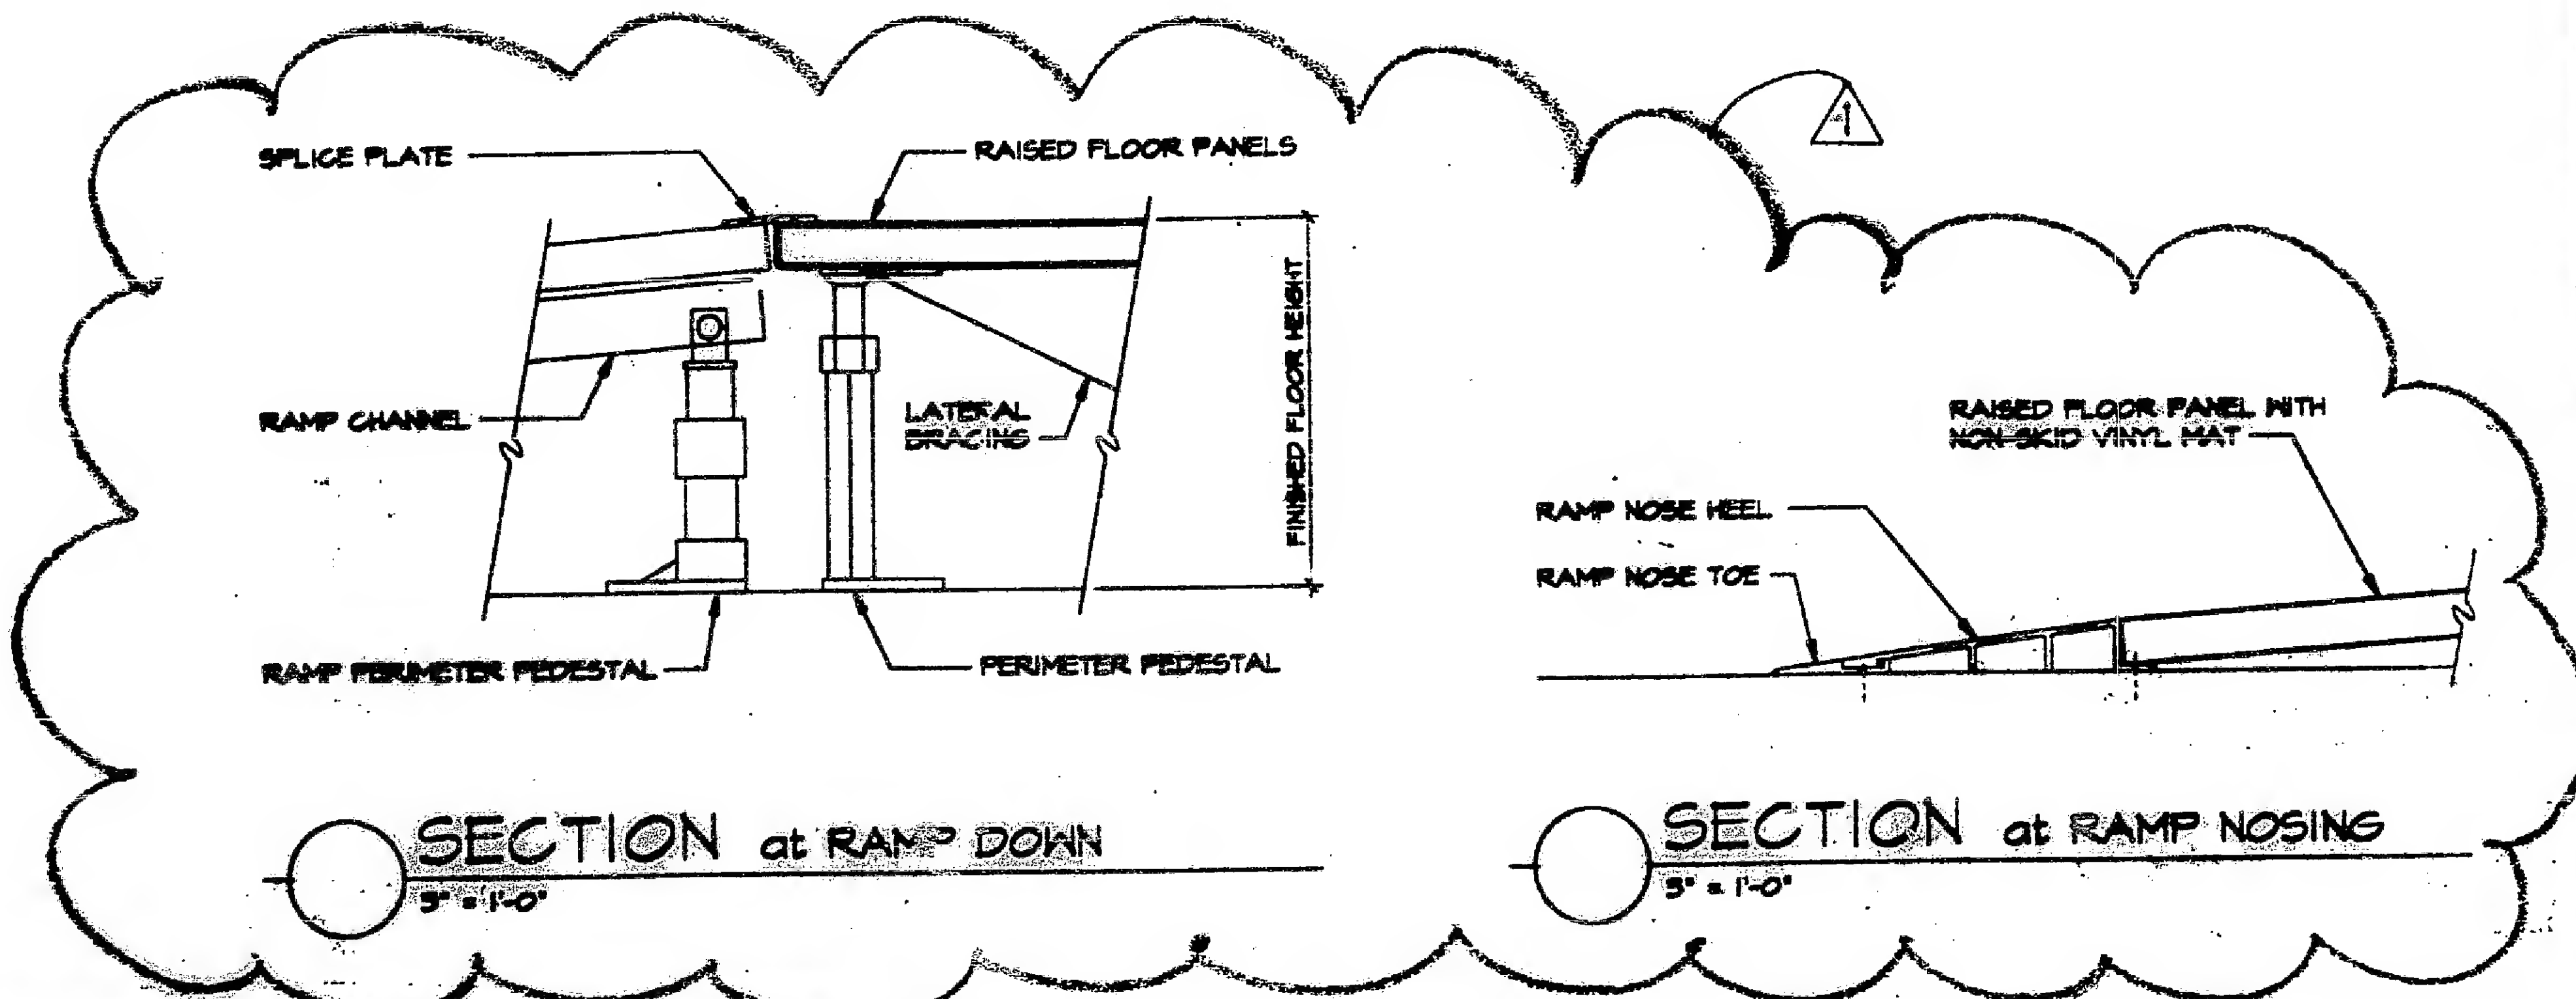

LEGEND:

- SPACE NUMBER
- ◇ EQUIPMENT NUMBER
- ① NEW ELECTRIC TELEPHONE (1) DENOTES WALL MOUNT PROVIDE 1-1/4" CONDUIT (2) DENOTES CORNER DRILL BOXES FOR ELECTRIC & DATA BASE OF FUTURE SYSTEM
- ② NEW WALL MOUNTED SUPPLY (2) DENOTES DOUBLE CUP (3) DENOTES DESIGNATED GROUND FAULT (4) DENOTES NEW DOUBLE
- ③ NEW DUPLEX WALL MOUNT
- ④ NEW TELEPHONE WALL MOUNT (1) DENOTES TELEPHONE PROVIDE 1-1/4" ELECTRIC (2) DENOTES WALL MOUNT
- ⑤ NEW TELEPHONE & SIGNAL (2) DENOTES NEW DOUBLE
- EXISTING UNDERFLOOR DRAINAGE
- ⬆ RAISED FLOOR STAIRING
- FLUSHMOLD 6-8000 RAC. KINDORF FRAME TYP. FOR SEE DETAIL "B" DRAWING
- ⬆ NEW 2' X 2' RAISED FLOOR BY C-TEC TO RECEIVE 4" X 1'-0" CUT-OUT IN RAMP (TO HAVE FINISH TRIM)
- RELOCATED WALL MTD. 4'-4" WIDE 1'-10" HIGH
- ◇ SUB-ZERO UNDERCOUNTER 34 13/32" HIGH X 17 1/8" W
- ◇ GENERAL ELECTRIC SPAC 120V 10 AMPS 1200 WATT
- ◇ EXISTING VENDING MACHINE
- ◇ EXISTING OVEN TO BE RE
- ◇ EXISTING REFRIGERATOR
- ◇ COPIER

AREA OF WORK

